




A-A metszet M 1:100

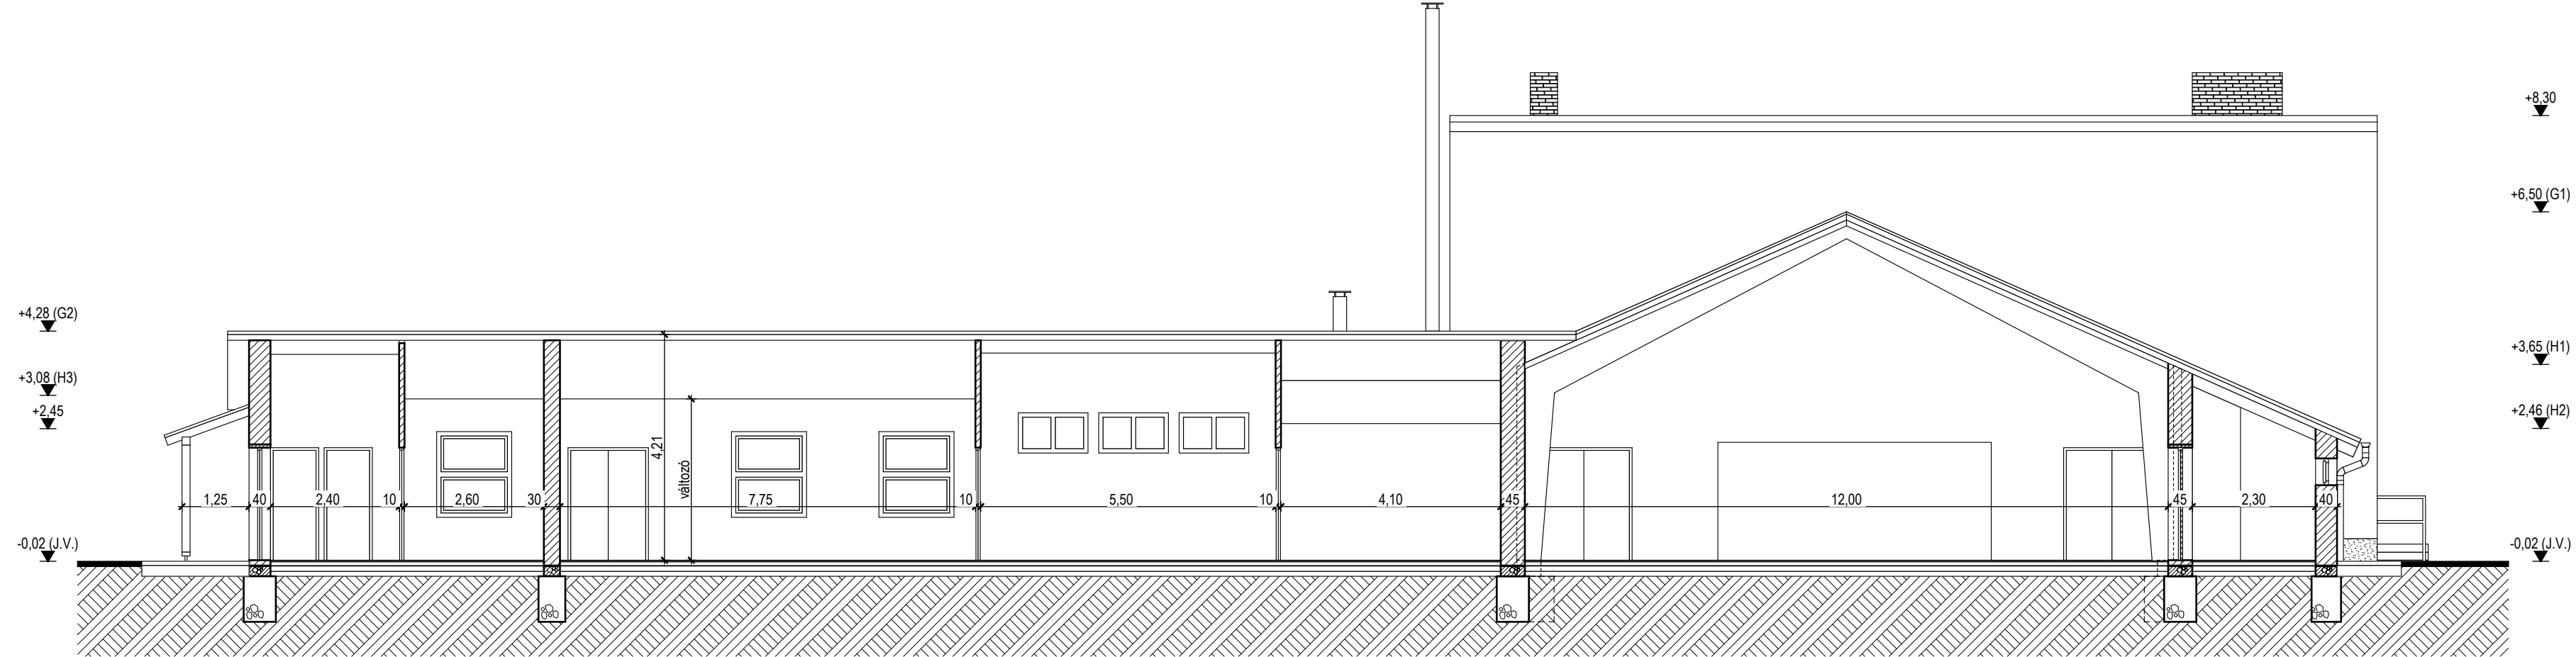

C-C metszet M 1:100

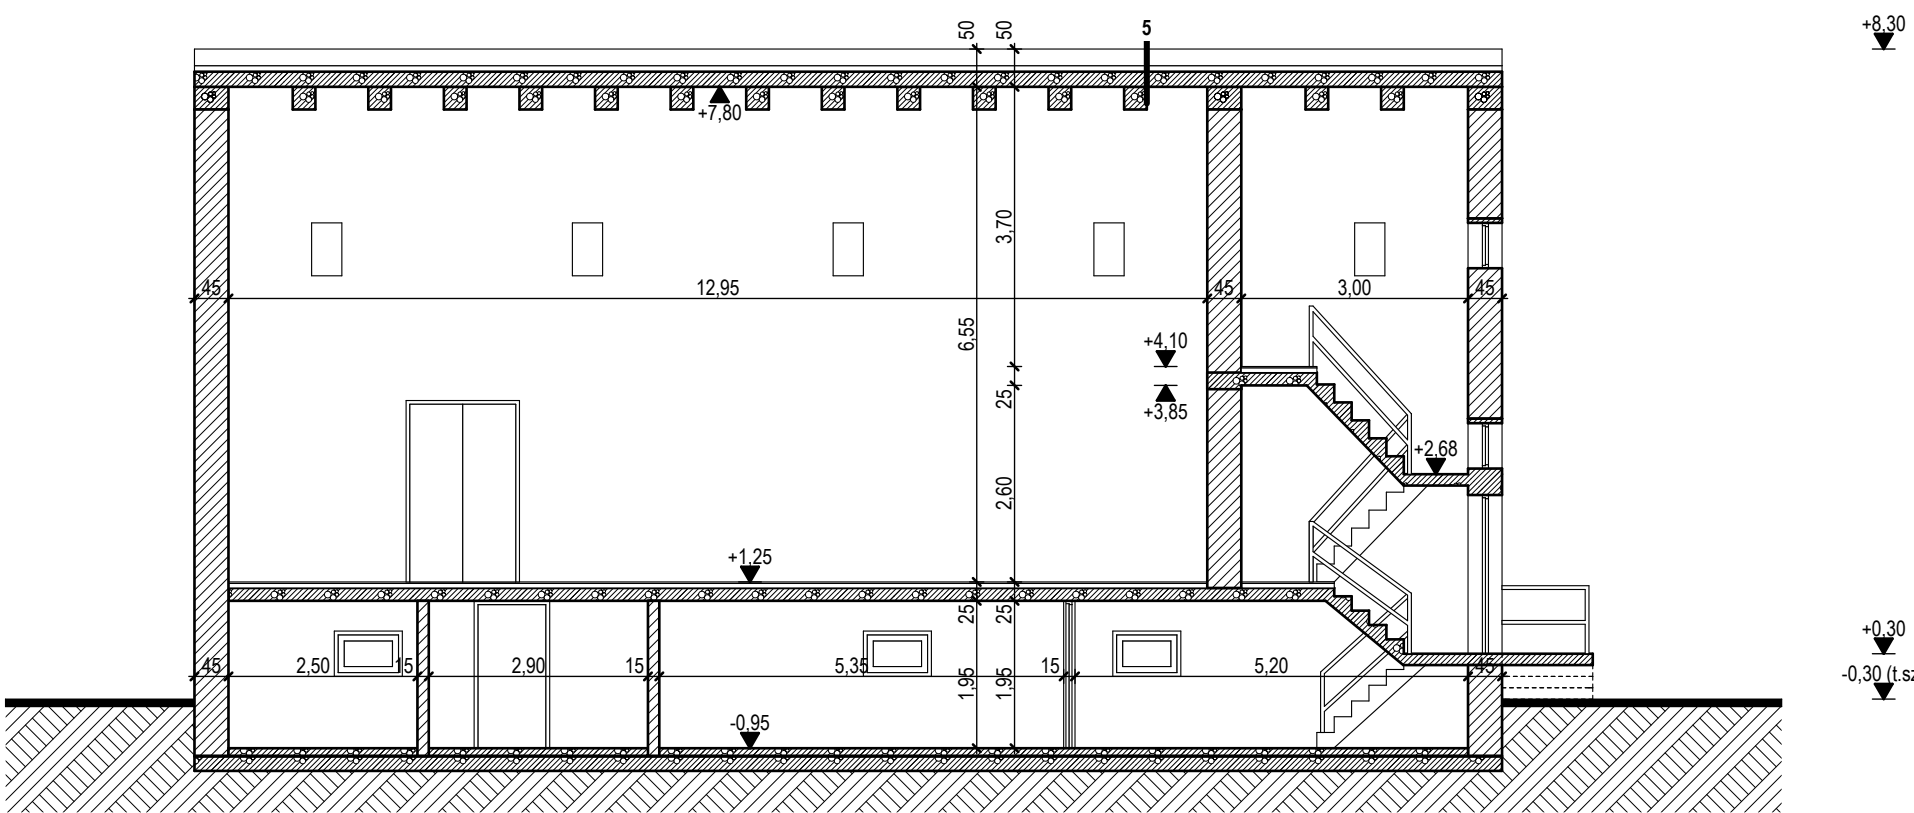

B-B metszet M 1:100

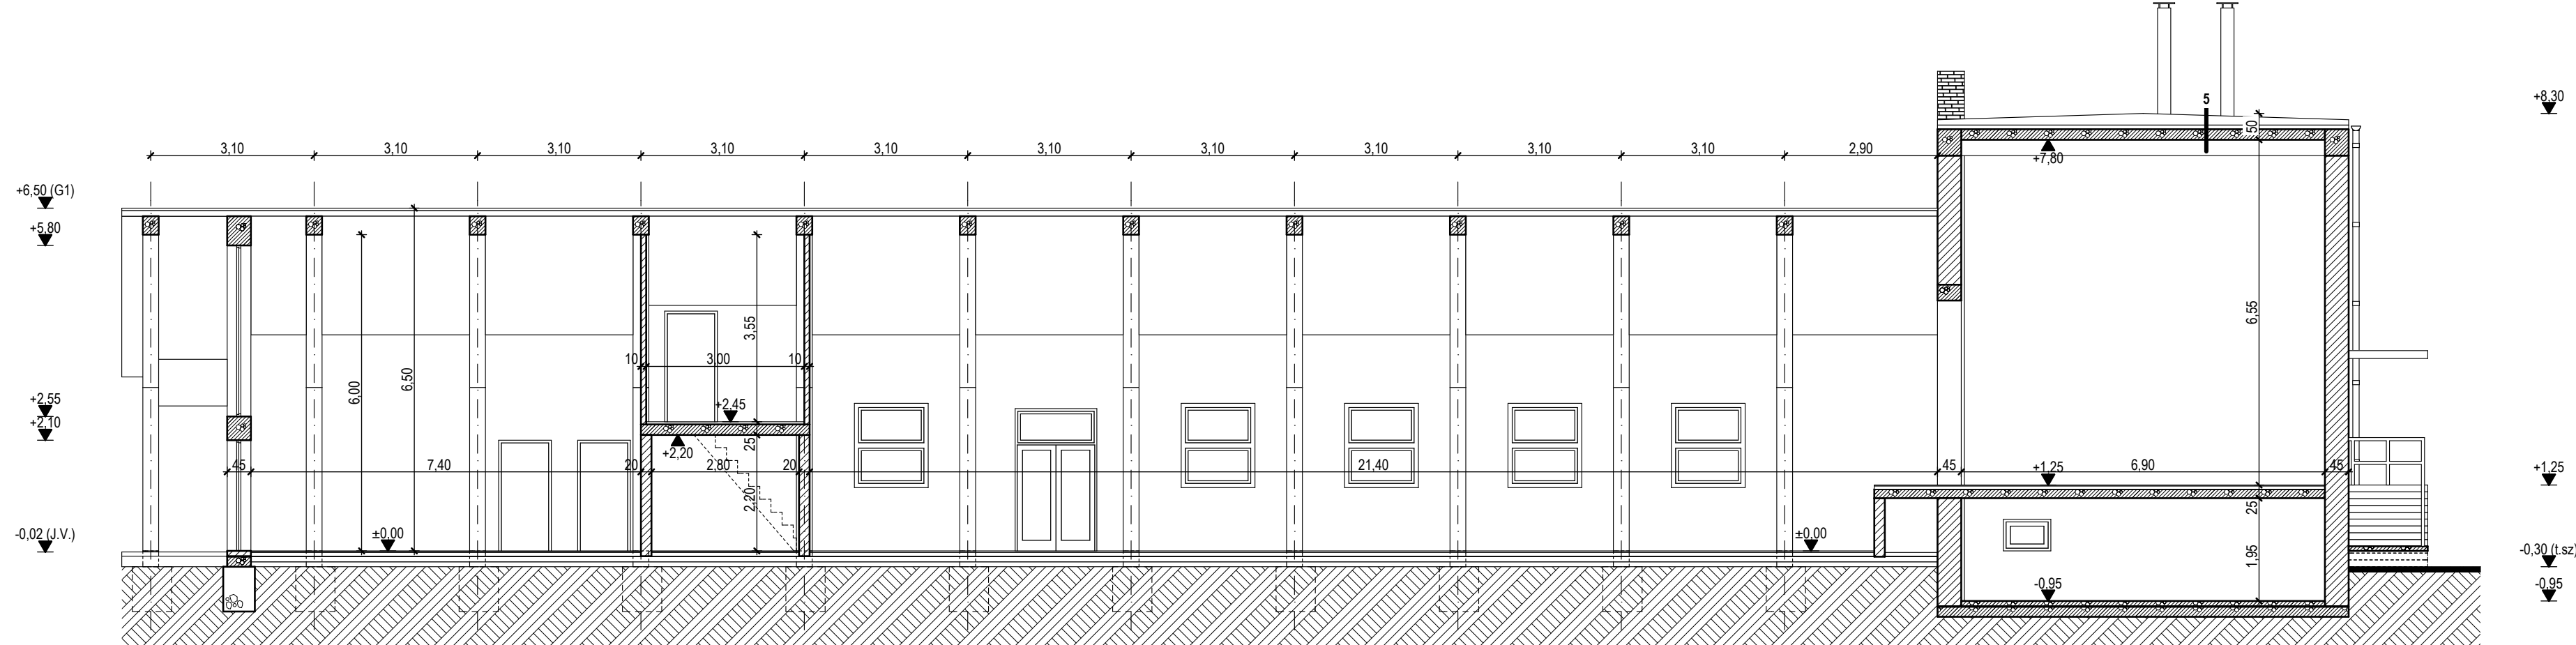

D-D metszet M 1:100

